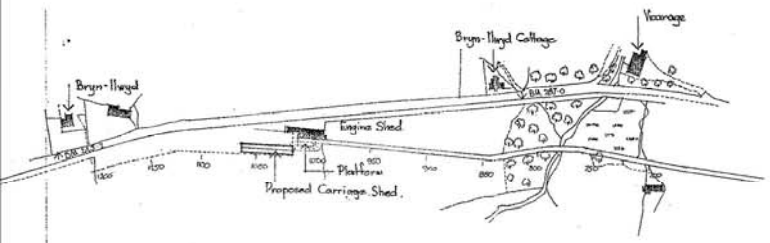

KEY PLAN. SCALE 1: 2500.

North.

AMENDMENTS.

NOTES

Roller shutter door (sled) to be automated through signals controlled by signal cabin ie. door can only be opened if signalling signals allow it. If door is closed then signalling signal would be at danger.

CONWY COUNTY BOROUGH COUNCIL
AREAN CYNLLUNIO A DATBLYGU AMGYLCHEDDOL
PLANNING AND ENVIRONMENTAL DEVELOPMENT DEPARTMENT
RECEIVED
C04M/0093/02F LL
APPLICATION NO

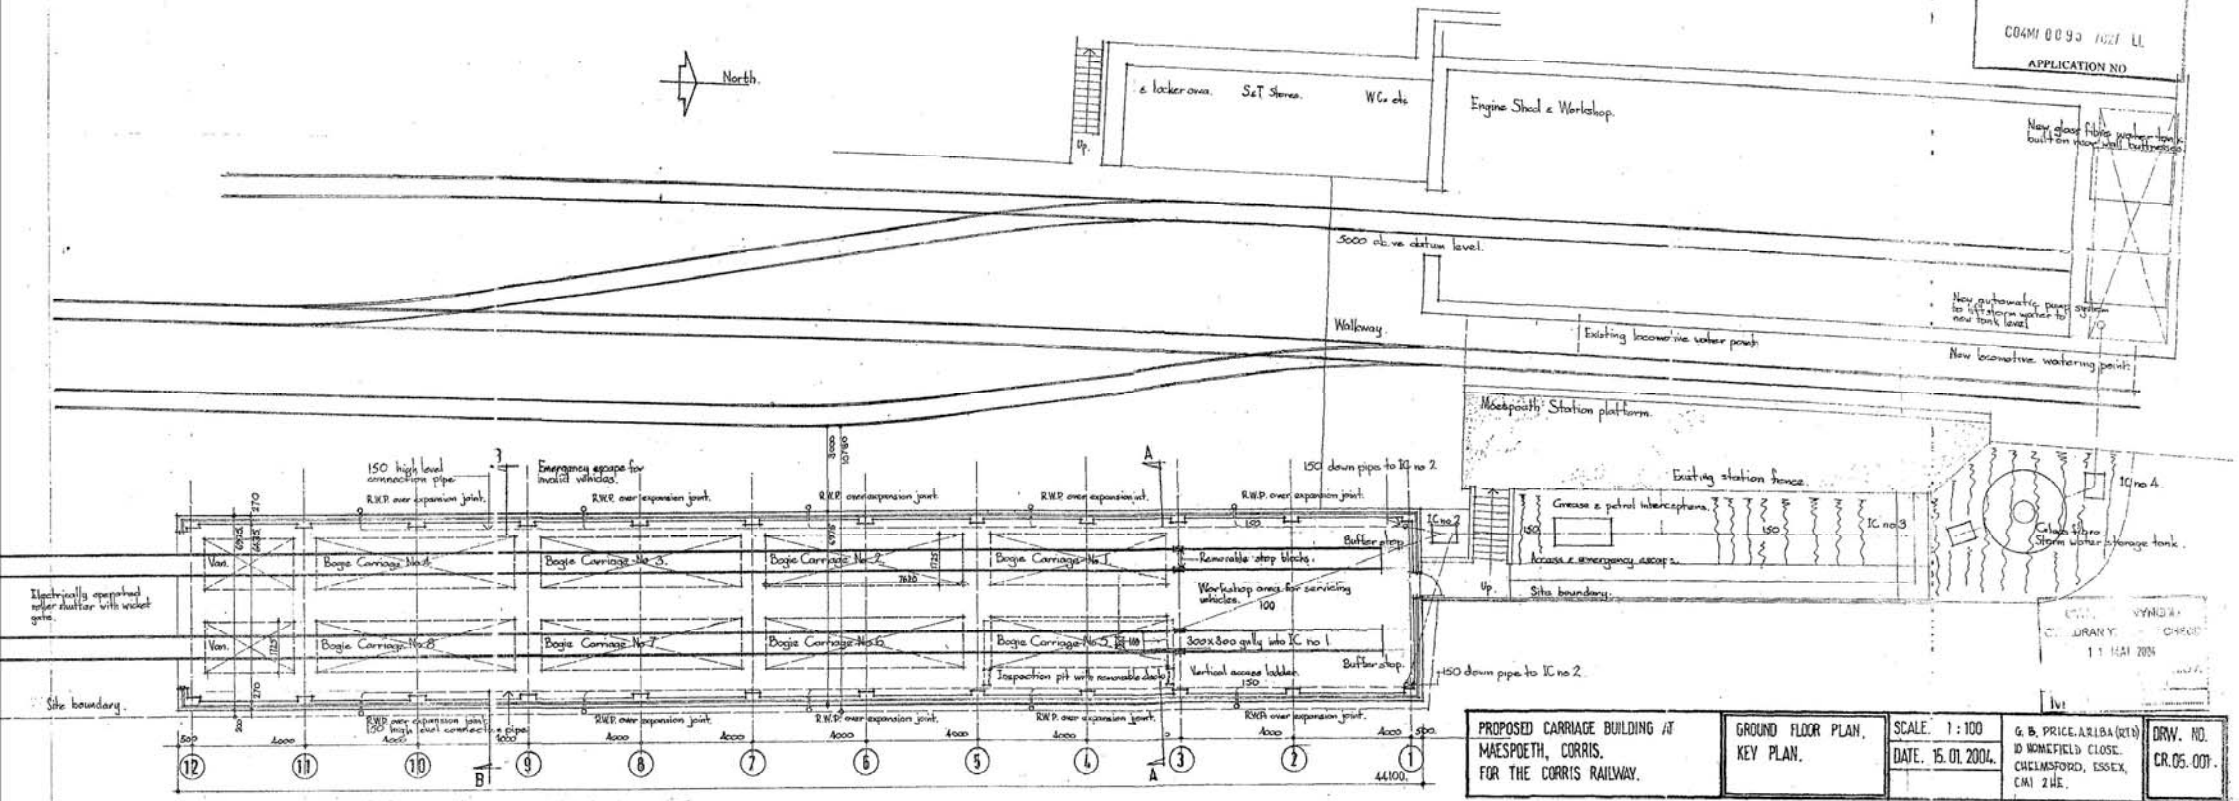

GROUND FLOOR PLAN.

PROPOSED CARRIAGE BUILDING AT MAESPOETH, CORRIS. FOR THE CORRIS RAILWAY.	GROUND FLOOR PLAN. KEY PLAN.	SCALE. 1:100 DATE. 15.01.2004.	G. B. PRICE. A.R.I.B.A (R.I.B.A) 10 HOMEFIELD CLOSE. CHELMSFORD, ESSEX. CM1 2HE.	DRW. NO. CR.05.001.

CONWY COUNTY BOROUGH COUNCIL
DRAWN CHECKED
11 MAY 2004